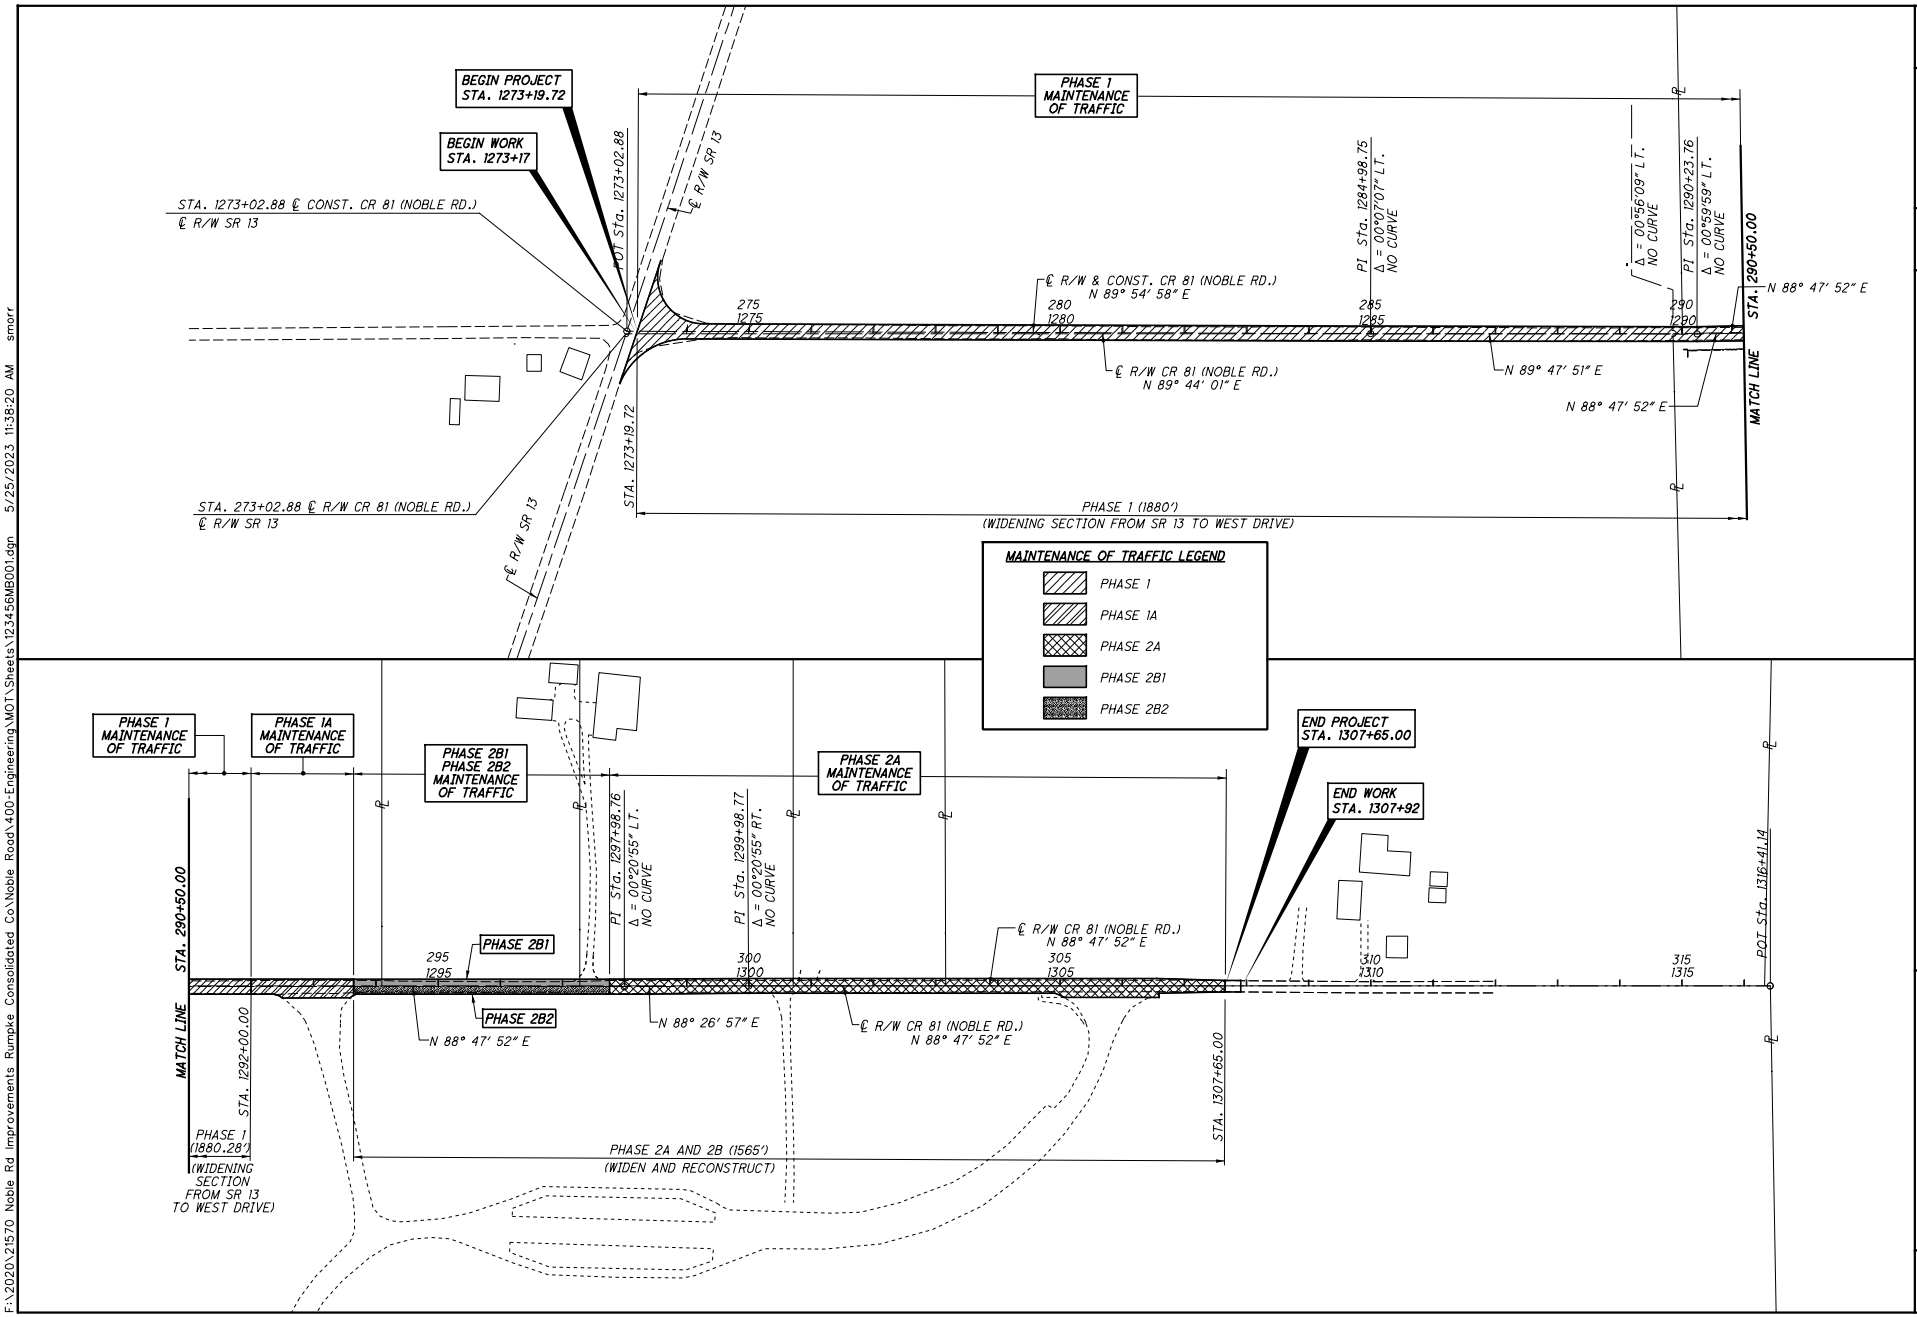

CALCULATED DAW
CHECKED PRS

HORIZONTAL SCALE IN FEET
0 50 100 200

MAINTENANCE OF TRAFFIC SCHEMATIC PLAN

RIC-C.R. 81-5.17 (NOBLE RD.)

12

F:\2020\21570 Noble Rd Improvements Rumpke Consolidated Co\Noble Road\400-Engineering\MOT\Sheets\123456MB001.dgn 5/25/2023 11:38:20 AM smorr